FilmL.A., Inc.
6255 W Sunset Blvd, 12th Floor
Hollywood, CA 90028
t: (213)977-8600 - f: (213)977-8601
www.filmla.com

Summary Information

Permit No: F00142795-G **Type of Permit:** FILMING **Release Date:** 10/10/2018

Production Company MESQUITE PRODUCTIONS

Insured Company Name MESQUITE PRODUCTIONS
Contact Phone No. 1 310-244-9390
Contact Phone No. 2 310-926-7597
Fax 310-244-9283
Address 10500 ORBITAL WAY
PACOIMA, California 91331

Production Title LA'S FINEST

Type of Production TV Drama

Producer Scott White

Director Anton Cropper

1st AD Lisa Rowe

Production Manager Mark Rabinowitz

FilmL.A. Coordinator Adrian Fayad

Location Manager Jennifer Dunne
Primary Phone Mobile - 310-720-1022
Secondary Phone

Location Assistant Nathan Stein
Primary Phone Mobile - 818-634-5650
Secondary Phone

Fees

LA CITY DEPT OF REC AND PARKS PARK MONITOR FEE	$380.00
FILMLA NON-REFUNDABLE FILM PERMIT RIDER FEE	$109.00

Total Permit Fee $489.00

Number of Locations 1

NOT A PERMIT

FilmL.A., Inc.
6255 W Sunset Blvd, 12th Floor
Hollywood, CA 90028
t: (213)977-8600 - f: (213)977-8601
www.filmla.com

Summary Information — Location

Permit Number	F00142795-G	**Location Manager**	Jennifer Dunne
Production Company	MESQUITE PRODUCTIONS	Primary Phone	Mobile - 310-720-1022
Insured Company	MESQUITE PRODUCTIONS	Secondary Phone	
Production Title	LA'S FINEST		

Location Address 2230 W 6th St, Los Angeles, CA, 90057

Location Name MACARTHUR PARK

Location Type Park

Prep Dates 10/9/2018 - 10/9/2018 09:00 - 17:00 1 day

Film Dates 10/10/2018 - 10/10/2018 07:00 - 22:00 1 day

Open or Closed to the Public Open

Generic Conditions

*LA CITY AND/OR LA COUNTY FIRE CHECKLIST ATTACHED TO FINAL PERMIT. THE PERMITTEE IS RESPONSIBLE FOR COMPLETING CHECKLIST PRIOR TO FILMING ACTIVITY AT THIS LOCATION. NON COMPLIANCE MAY RESULT IN ASSIGNMENT OF A FIRE OFFICER.
All travel lanes and bike lanes shall be closed per the WATCH manual.
Community Survey Obtained
Must Maintain 5' Clearance on Sidewalks/Walkways
Must maintain local/emergency access
No cast or crew parking on area streets
Notify LAPD Rampart Division (213) 484-3400 and comm. (213) 978-6552 1/2 hour prior to any gunfire, brandishing weapons, special effects or simulated emergency or criminal activity.
Number of uniformed officers listed on the permit is a minimum requirement. Permittee remains responsible for deploying a sufficient number of uniformed officers to provide traffic and crowd control to ensure the safety of the film crew and the public.
Traffic control must be done in accordance w/MUTCD
Uniformed officers shall have a copy of the film permit in their possession and are required to confirm that all traffic control signage devices are in place.

Please see attached documents

MacArthur Park 2016.pdf
7th St (NS curb) - Wilshire Blvd (SS curb) - LA's Finest revised.pdf
Park View (closure) btwn Wilshire - 6th - LA's Finest revised.pdf

Equipment on Location

Type	Quantity
10 Ton Truck	3
5 or 10 ton trucks	3
Cast/Crew	150

Personnel on Location

Type	Quantity
Cast	10
Crew	80
Extras	30

NOT A PERMIT

FilmL.A., Inc.
6255 W Sunset Blvd, 12th Floor
Hollywood, CA 90028
t: (213)977-8600 - f: (213)977-8601
www.filmla.com

Summary Information — Location

Permit Number F00142795-G
Production Company MESQUITE PRODUCTIONS
Insured Company MESQUITE PRODUCTIONS
Production Title LA'S FINEST

Location Manager Jennifer Dunne
Primary Phone Mobile - 310-720-1022
Secondary Phone

vehicles	
Catering Truck	2
Condors	1
Cranes	1
Cube Trucks	3
Generator	1
Honey Wagons	1
Portable restrooms	1
Semi Trucks	3
Stakebed Trucks	3
Vans	6

Off-Duty/Retired LAPD Officer(s)	2
Spot Check	1

Filming Activities Brandishing weapons; Equipment on sidewalk & street; Equipment on sidewalk, in curb lane & across street; Exterior Dialogue; Intermittent pedestrian control; Intermittent traffic control - 2 minute standard (except 0700-0900 hrs & 1500-1900 hrs); Jogging scene ; Condor with flyswatter; griptrix; BG on Bikes; Gators ;

Jurisdiction **Political:** Los Angeles City - Council District 01 **Police:** Los Angeles Police Department **Fire:** Los Angeles City

Thomas Guide **Page:** 634 **Grid:** C3

Coordinator Note FILM LA MONITOR REQUIRED. 10/10. 0600-1000 HOURS.

SPOT CHECK REQUIRED FOR POSTING/PARKING ON CORONDELET ST

Coordinator Note RIDER G - EXTENDS PERMIT TILL 2200 HOURS.

Parking

Base Camp
Location Type : Filming Location

Crew Parking
Location Type : Other Location
611 S Carondelet St, Los Angeles, CA, 90057

Parking Notes
BASE Camp - E/S Park View from 6th to Wilshire
PARKING Athena Parking Structure 611 S Carondelet St Los Angeles CA 90057PARK ON ROOFTOP

Lane / Full Closure N/S CURBLANE/BIKELANE CLOSURE OF 7TH ST. FROM ALVARADO ST. TO

NOT A PERMIT

FilmL.A., Inc.
6255 W Sunset Blvd, 12th Floor
Hollywood, CA 90028
t: (213)977-8600 - f: (213)977-8601
www.filmla.com

Summary Information — Location

Permit Number F00142795-G
Production Company MESQUITE PRODUCTIONS
Insured Company MESQUITE PRODUCTIONS
Production Title LA'S FINEST

Location Manager Jennifer Dunne
Primary Phone Mobile - 310-720-1022
Secondary Phone

PARK VIEW ST. (MAINTAINING THE RIGHT TURN LANE FROM 7TH ST. TO PARK VIEW ST.)

Approximate Footage 0 - 300

Date(s) 10/10/2018 to 10/10/2018 **Time(s)** 05:00 to 22:00

Lane / Full Closure S/S CURB LANE CLOSURE OF WILSHIRE BLVD. FROM ALVARADO ST. TO PARK VIEW ST.

Approximate Footage 0 - 300

Date(s) 10/10/2018 to 10/10/2018 **Time(s)** 05:00 to 22:00

Lane / Full Closure NORTHBOUND CLOSURE OF PARK VIEW ST. FROM WILSHIRE BLVD. TO 6TH ST.

Approximate Footage 0 - 300

Date(s) 10/10/2018 to 10/10/2018 **Time(s)** 04:00 to 22:00

NOT A PERMIT

PARK FILM OFFICE
City of Los Angeles, Department of Recreation and Parks
4730 Crystal Springs Drive, (Mail Stop 664)
Los Angeles, California 90027
Telephone: (323) 644-6220 Fax: (213) 847-6056

Film Production Guidelines

Failure to comply with these conditions will be in violation of your film permit and may result in revocation of permit.

Welcome to the City of Los Angeles, Department of Recreation and Parks. In our partnership to protect the environmental integrity of our parks the Park Film Office is providing guidelines to ensure a safe and successful film shoot. Please review and provide copies of these guidelines to the appropriate responsible persons. Thank you for the continuous use of our parkland.

MAC ARTHUR PARK – LAKE SIDE & TUNNEL

- **Ok to clean and pressure wash the tunnel on Tuesday October 9, 2018.**
- **Ok to film at MacArthur lake side and tunnel on Wednesday October 10, 2018 (see plot plan).**
- **Ok to brandish weapons.**
- **Ok for background on bikes as part of a scene around the lake.**
- **Ok to transport equipment with gators or golf carts ONLY!**
- **Ok for dolly track, griptrix and condor with flyswatter.**
- **Tunnel must be accessible to park patrons.**
- **May not block or restrict access into the tunnel.**
- **Ok for standard 2 minute IPC while camera is rolling at the tunnel.**
- **Must work around maintenance and park activities.**
- **May not park in the recreation center parking lot.**
- **May not block or restrict access into the parking lot.**
- **May not block drive-way or restrict access into the park entering off of Park View and 6th Street.**
- **May not block the drive-way entrance off of Park View and 6th Street.**
- **Company must work around and not interfere with park activities.**
- **Company is not allowed or permitted to enter the lake at any time due to lake water being reclaimed.**
- **Company does not have exclusive use.**
- **Use of City utilities (water and electricity) is $75 per use, per day and the company will be invoiced by the Park Film Office.**
- **No simulated sex allowed on Park property.**
- **No nudity allowed on Park property.**
- **Film permits do not provide exclusive use of a park or recreation area.**
- **Vehicles and/or heavy equipment are not allowed on turf areas unless prior approval is given by the Park Film Office.**

DRAFT

- **Production companies must provide their own restroom and trash receptacles. The City dumpsters and trash cans cannot be used so all self-generated trash has to be removed and disposed of off-site.**
- **Film permits do not provide exclusive use of a park or recreation area.**
- **Service roads, parking lot driveway access, handicap or electric vehicle designated parking stalls may not be blocked or restricted. Emergency vehicle access lanes must be maintained in parking lots and park streets at all times.**
- A 20 Foot unobstructed lane must be maintained between parked vehicles/trailers in all parking lots and Recreation and Parks roadways for emergency vehicle access.
- **Due to underground plastic irrigation lines and trees having shallow root systems, staking or drilling into turf, rocks, trees or asphalted areas is not permissible unless prior approval is given by the Park Film Office. This approval will be noted in the permitted guidelines.**
- Locked park gates can only be accessed by a Park Film Office Monitor. Security of open gates must be provided by the permitted company. Any equipment that is permitted to stay overnight must be guarded by the permitted company's security group.
- **Alterations to natural or manmade surroundings or content of the park are not permissible unless documented in these specific guidelines. The permit holder is financially responsible for all remediation should there be any damage or unauthorized alteration to Department property. The remediation and cost of will be determined by the Park Film Office.**
- A Park Film Office Monitor(s) may be assigned to the permitted location. Their job is to ensure guidelines are followed, liaison between park patrons, other City employees and a communication link between Permitee and the Park Film Office for any additional needs or authorizations. When the Park Film Office is closed the Park Film Monitor has the authority and responsibility to modify these guidelines within the parameters given to them by their supervisor. The Park Film Monitor has access 24/7 to contact their supervisors if needed. The Permitee will be required to adhere to the instructions, restrictions and requests given by the Park Film Monitor.
- **Smoking is prohibited on all Department properties. An exception has been made for permitted film production companies to smoke in areas that are designated by the Fire Safety Officer or Park Film Monitor. If a Fire Safety Officer or Park Film Monitor is not assigned to the Permitee there will be no smoking with the exception of an actor smoking while performing or as part of the scene.**
- A designated smoking area may not be near any patron activity or facility. Large buckets of sand or water must be placed in this area for disposal of tobacco or tobacco related products. The designated smoking area may be revoked or not allowed depending on weather and location conditions. Failure to comply with the smoking restrictions may result in a fine.

F-142795-D MESQUITE PRODUCTIONS "LA'S FINEST"

DRAFT PERMIT

Permit #F00142795-G

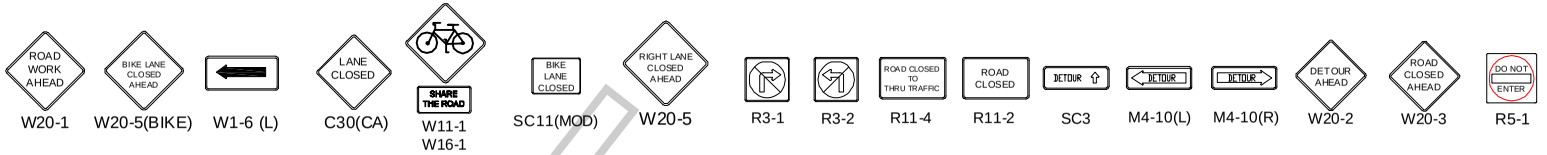

Ⓢ TRAFFIC SIGNAL

● TRAFFIC CONE

TYPE I W/ SIGN

FLASHING ARROW SIGN (FAS)

ALL TRAFFIC CONTROL WILL BE INSTALLED TO MEET OR EXCEED THE MUTCD AND WATCH MINIMUM REQUIREMENTS

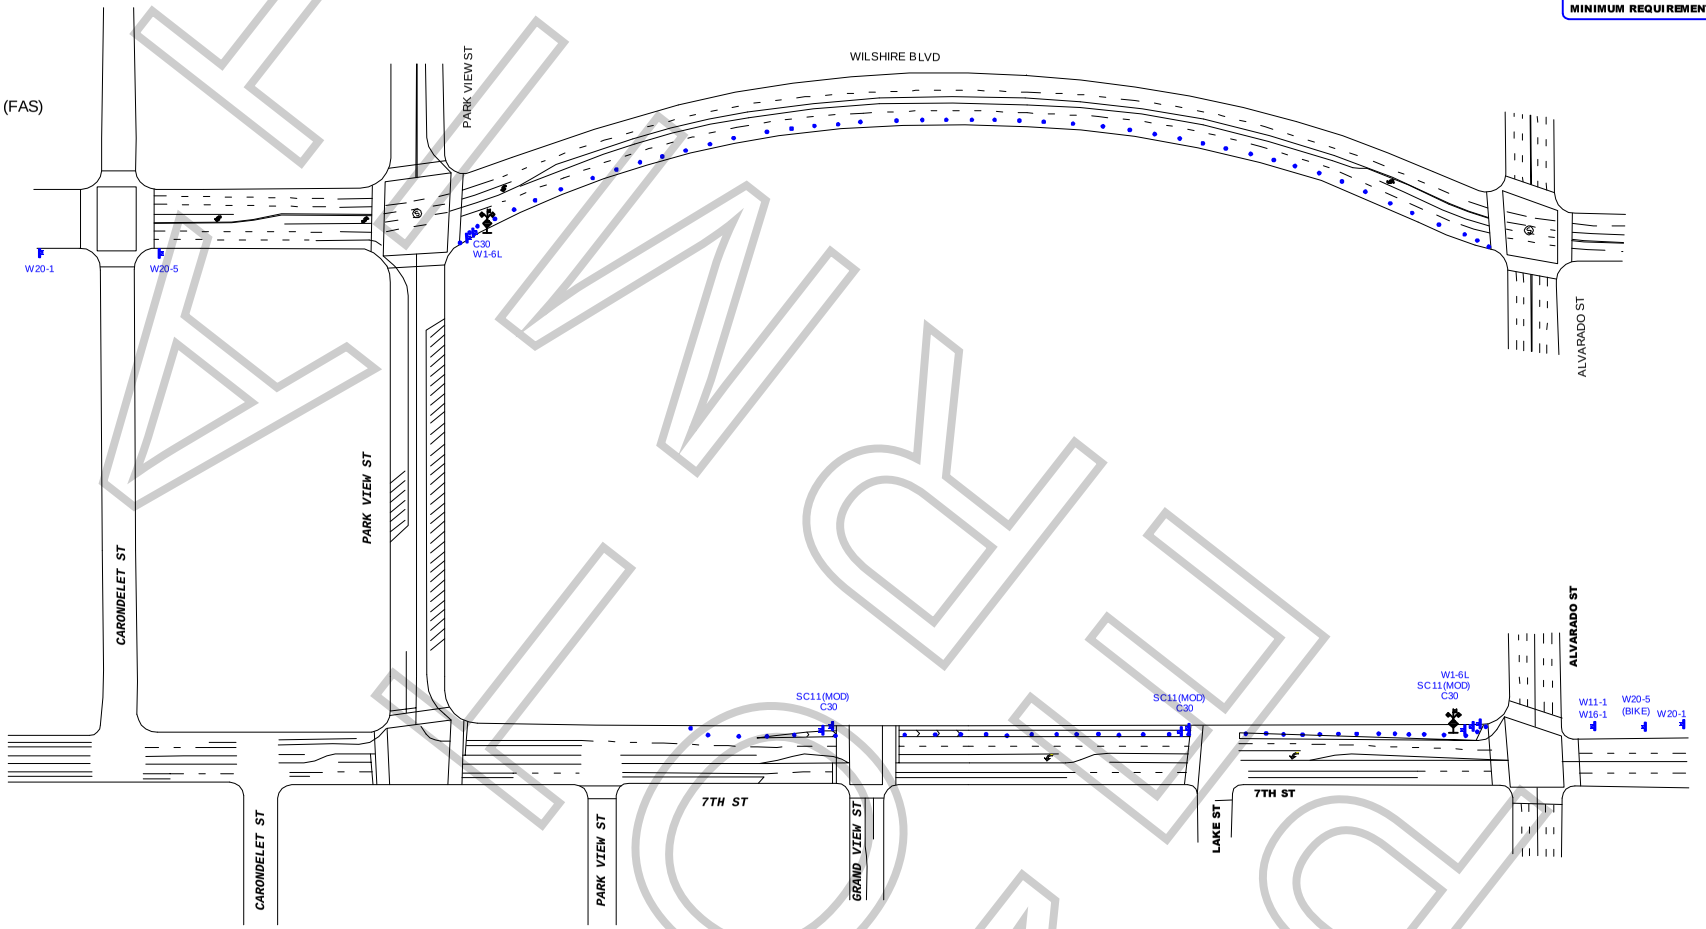

WORK ZONE TRAFFIC CONTROL PLAN
GENERAL NOTES

1. DATE/TIME: 10-10-18 FROM 05:00 HOURS TO 22:00 HOURS.

2. ALL SIGNING, STRIPING, AND TRAFFIC CONTROL DEVICES SHALL CONFORM TO THE (CURRENT) STATE OF CALIFORNIA DEPARTMENT OF TRANSPORTATION (CALTRANS) STANDARD PLANS AND STANDARD SPECIFICATIONS, CALIFORNIA MUTCD, AND ANY ADDENDUMS THERETO, AND AS SHOWN ON THESE PLANS, SYMBOLS AND ABBREVIATIONS USED ARE SHOWN ON CALTRANS STANDARD PLANS.
3. THERE WILL BE NO INTERFERENCE WITH TRAFFIC SIGNALS OR CROSSWALKS.
4. CONES WILL BE 28" MINIMUM HEIGHT AND HAVE REFLECTORIZED SLEEVES FOR NIGHT WORK.
5. POLICE WILL DIRECT TRAFFIC IF NECESSARY.

TCP FOR: LA'S FINEST

LOCATION:
N/S LANE - 7TH ST FROM ALVARADO TO PARK VIEW
S/S LANE - WILSHIRE BLVD FROM ALVARADO TO PARK VIEW
LOS ANGELES, CA

CONTACT: NATHAN STEIN
PH# 818-634-5650
MIKE WEBSTER
OFFICE# 323-579-1173

JCL TRAFFIC SERVICES
(213) 622-9775
C31-CA Lic # 805357

DATE	REVISIONS	DRAFTER: MARIO MENJIVAR
		SCALE: N.T.S.
		FILM LA: AF

ALVARADO

Permit #E0014279 5-G

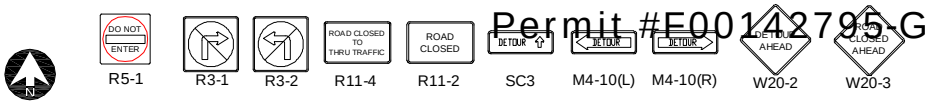

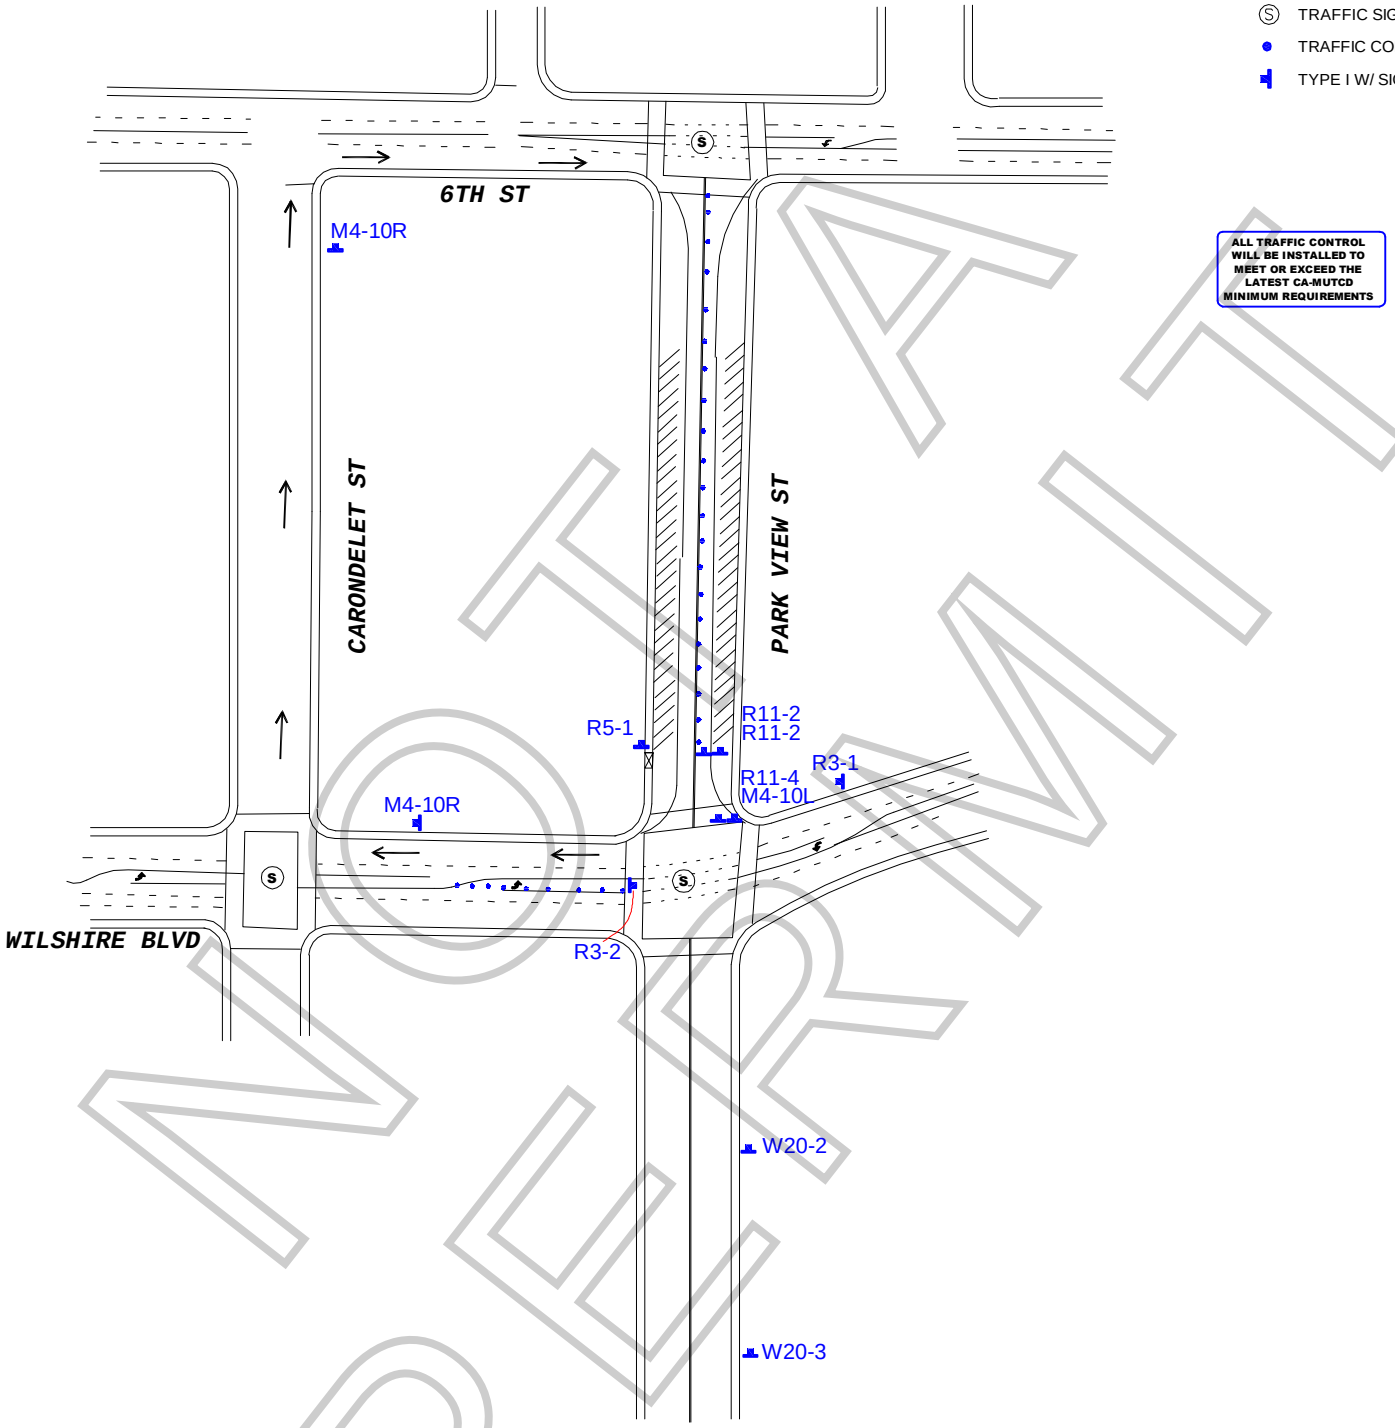

NOT A PERMIT

WORK ZONE TRAFFIC CONTROL PLAN
GENERAL NOTES

1. DATE/TIME: 10-10-18 FROM 04:00 HOURS TO 22:00 HOURS.

2. ALL SIGNING, STRIPING, AND TRAFFIC CONTROL DEVICES SHALL CONFORM TO THE (CURRENT) STATE OF CALIFORNIA DEPARTMENT OF TRANSPORTATION (CALTRANS) STANDARD PLANS AND STANDARD SPECIFICATIONS , CALIFORNIA MUTCD , AND ANY ADDENDUMS THERETO, AND AS SHOWN ON THESE PLANS, SYMBOLS AND ABBREVIATIONS USED ARE SHOWN ON CALTRANS STANDARD PLANS.
3. THERE WILL BE NO INTERFERENCE WITH TRAFFIC SIGNALS OR CROSSWALKS.
4. CONES WILL BE 28" MINIMUM HEIGHT AND HAVE REFLECTORIZED SLEEVES FOR NIGHT WORK.
5. POLICE WILL DIRECT TRAFFIC IF NECESSARY.

TCP FOR: LA'S FINEST

LOCATION: PARK VIEW NORTH BOUND CLOSURE
FROM 6TH ST TO WILSHIRE BL
CITY OF LOS ANGELES, CA

CONTACT: NATHAN STEIN
PH# 818-634-5650
MIKE WEBSTER
OFFICE# 323-579-1173

JCL TRAFFIC SERVICES
(213) 622-9775
C31-CA Lic # 805357

DATE | REVISIONS

DRAFTER: MARIO MENJIVAR
SCALE: N.T.S.
FILM LA: CL